BARRINGTON HILLS VILLAGE HALL EXISTING CONDITIONS

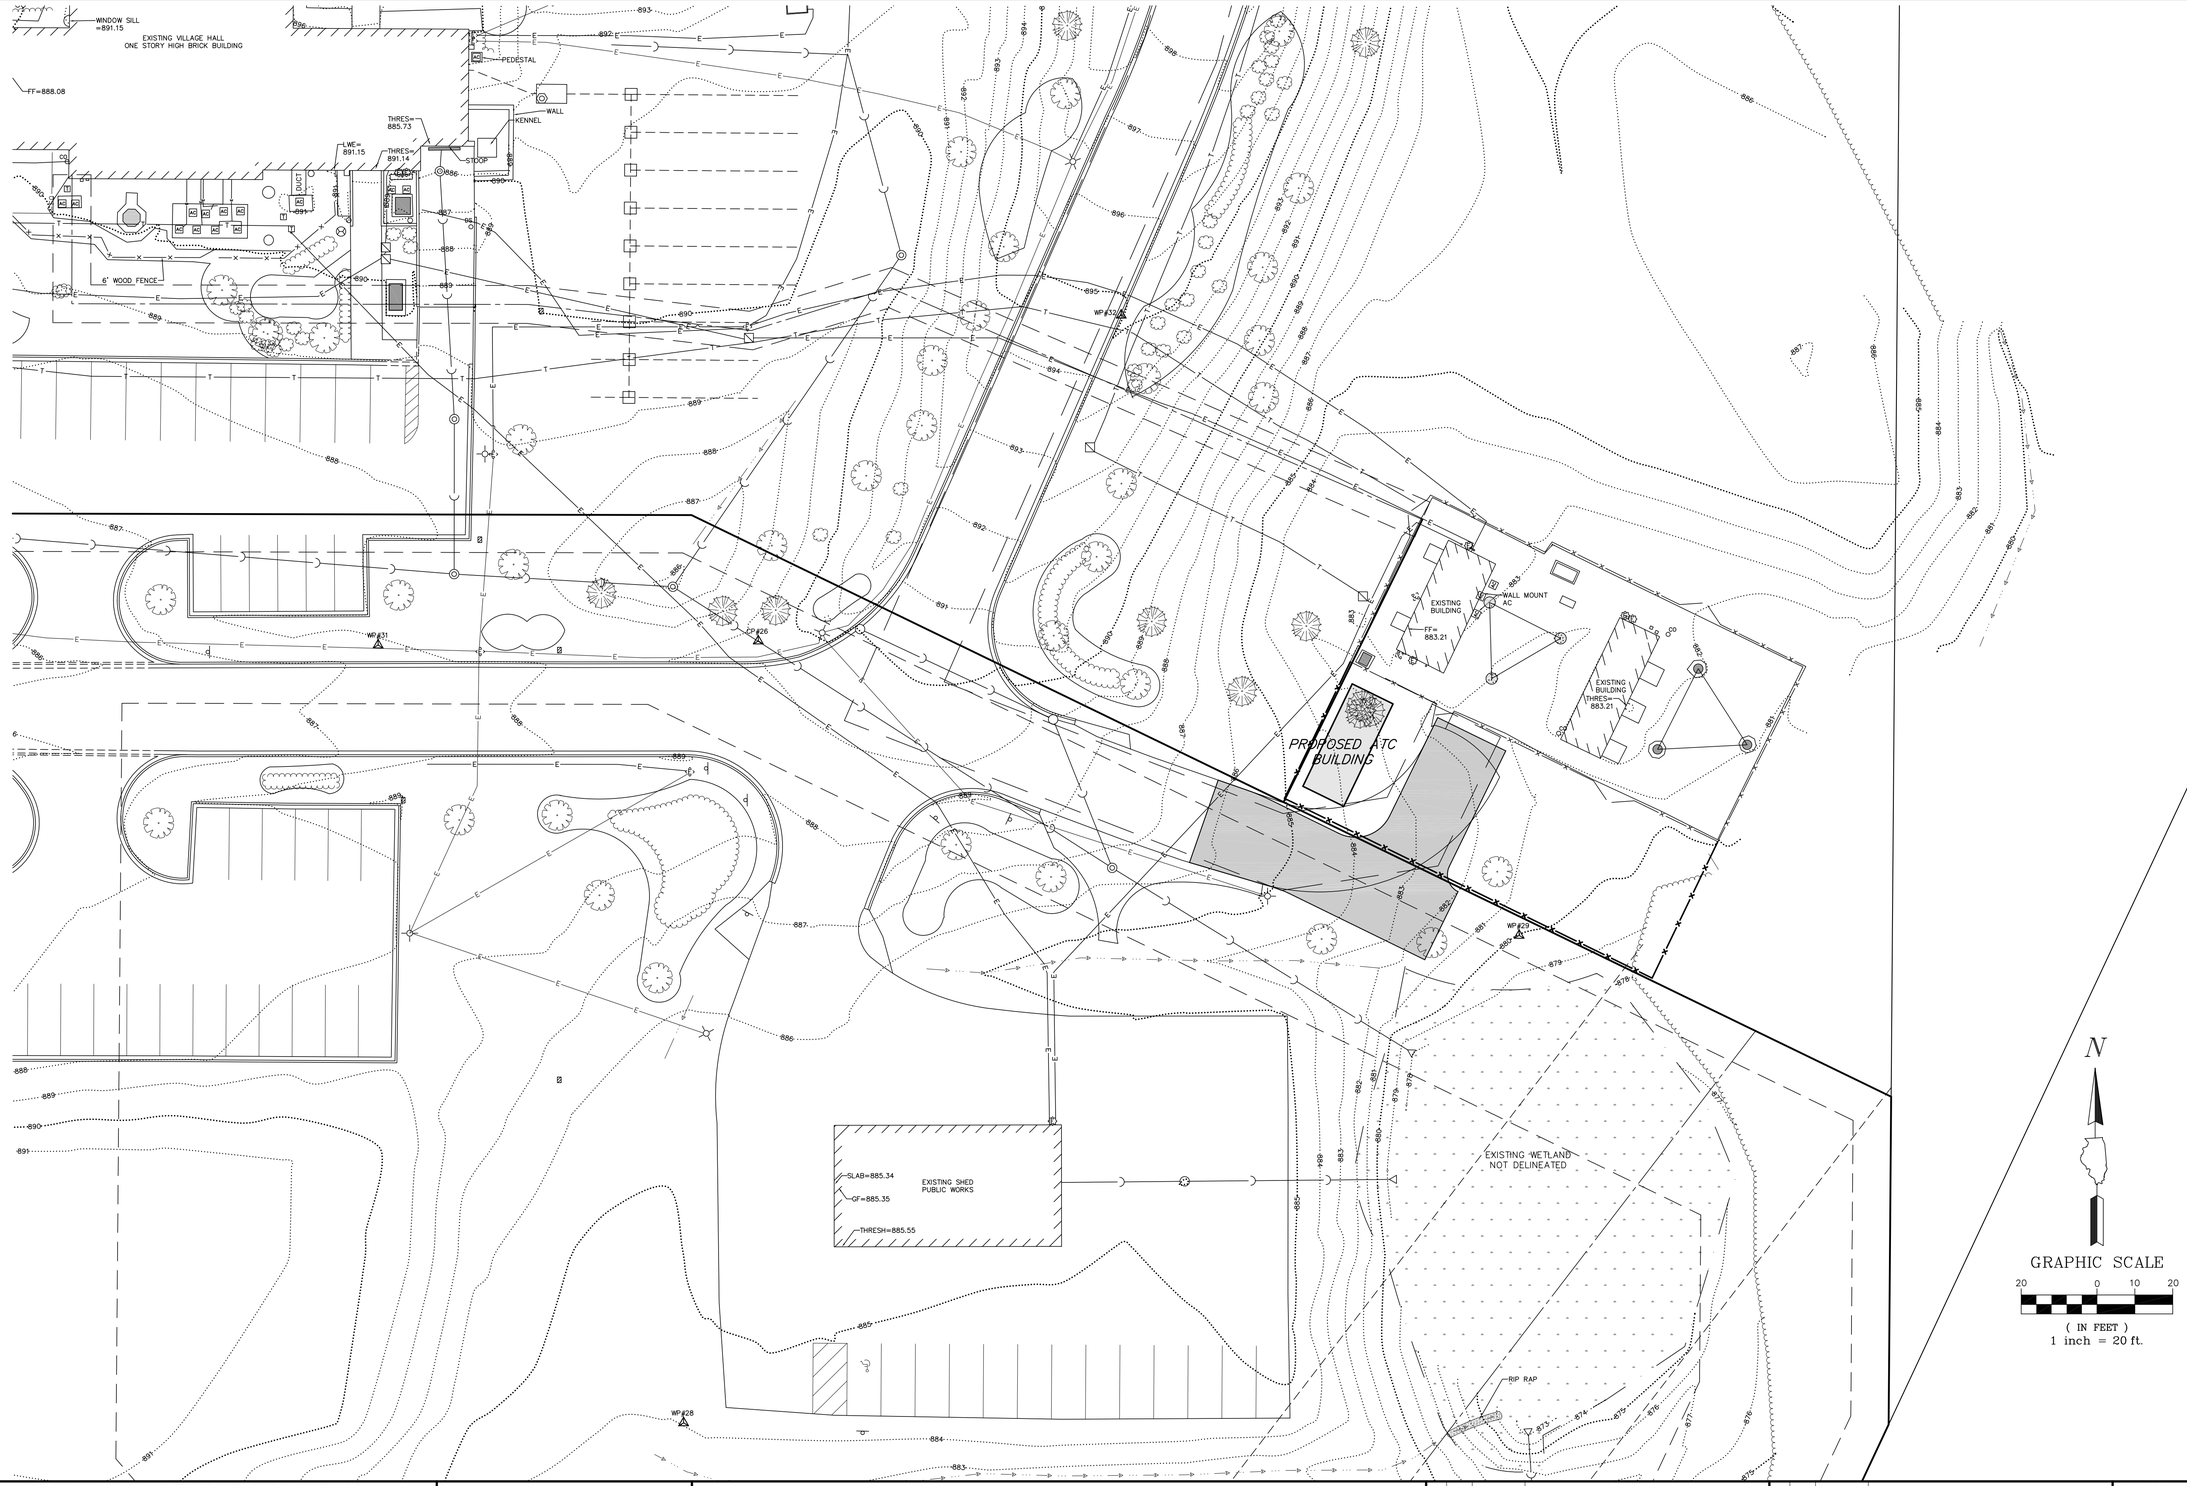



GHA GEWALT HAMILTON ASSOCIATES, INC.
850 Forest Edge Drive ▪ Vernon Hills, IL. 60061
TEL 847.478.9700 ▪ FAX 847.478.9701



COPYRIGHT NOTICE
This drawing is the property of Gewalt-Hamilton Assoc., Inc. and is not to be used for any purpose other than the specific project and site named herein, and cannot be reproduced in any manner without the express written permission from Gewalt-Hamilton Associates, Inc.


# PROPOSED ATC BUILDING EXHIBIT

## CONCEPTUAL SITE PLAN- OPTION 2
## BARRINGTON HILLS VILLAGE HALL PROPERTY
## VILLAGE OF BARRINGTON HILLS, ILLINOIS

| NO. | BY | DATE | REVISION | NO. | BY | DATE | REVISION |
|---|---|---|---|---|---|---|---|
| | | | | | | | |

FILE: 9355-110-EXH2.dwg
DRAWN BY: PJS DATE: 7-23-10
CHECKED BY: DJS DATE: 7-23-10
GHA PROJECT # 9355.110
SCALE: 1"=20'
SHEET NUMBER: 1 OF 1 SHEETS